SR 0291 SECTION DEC

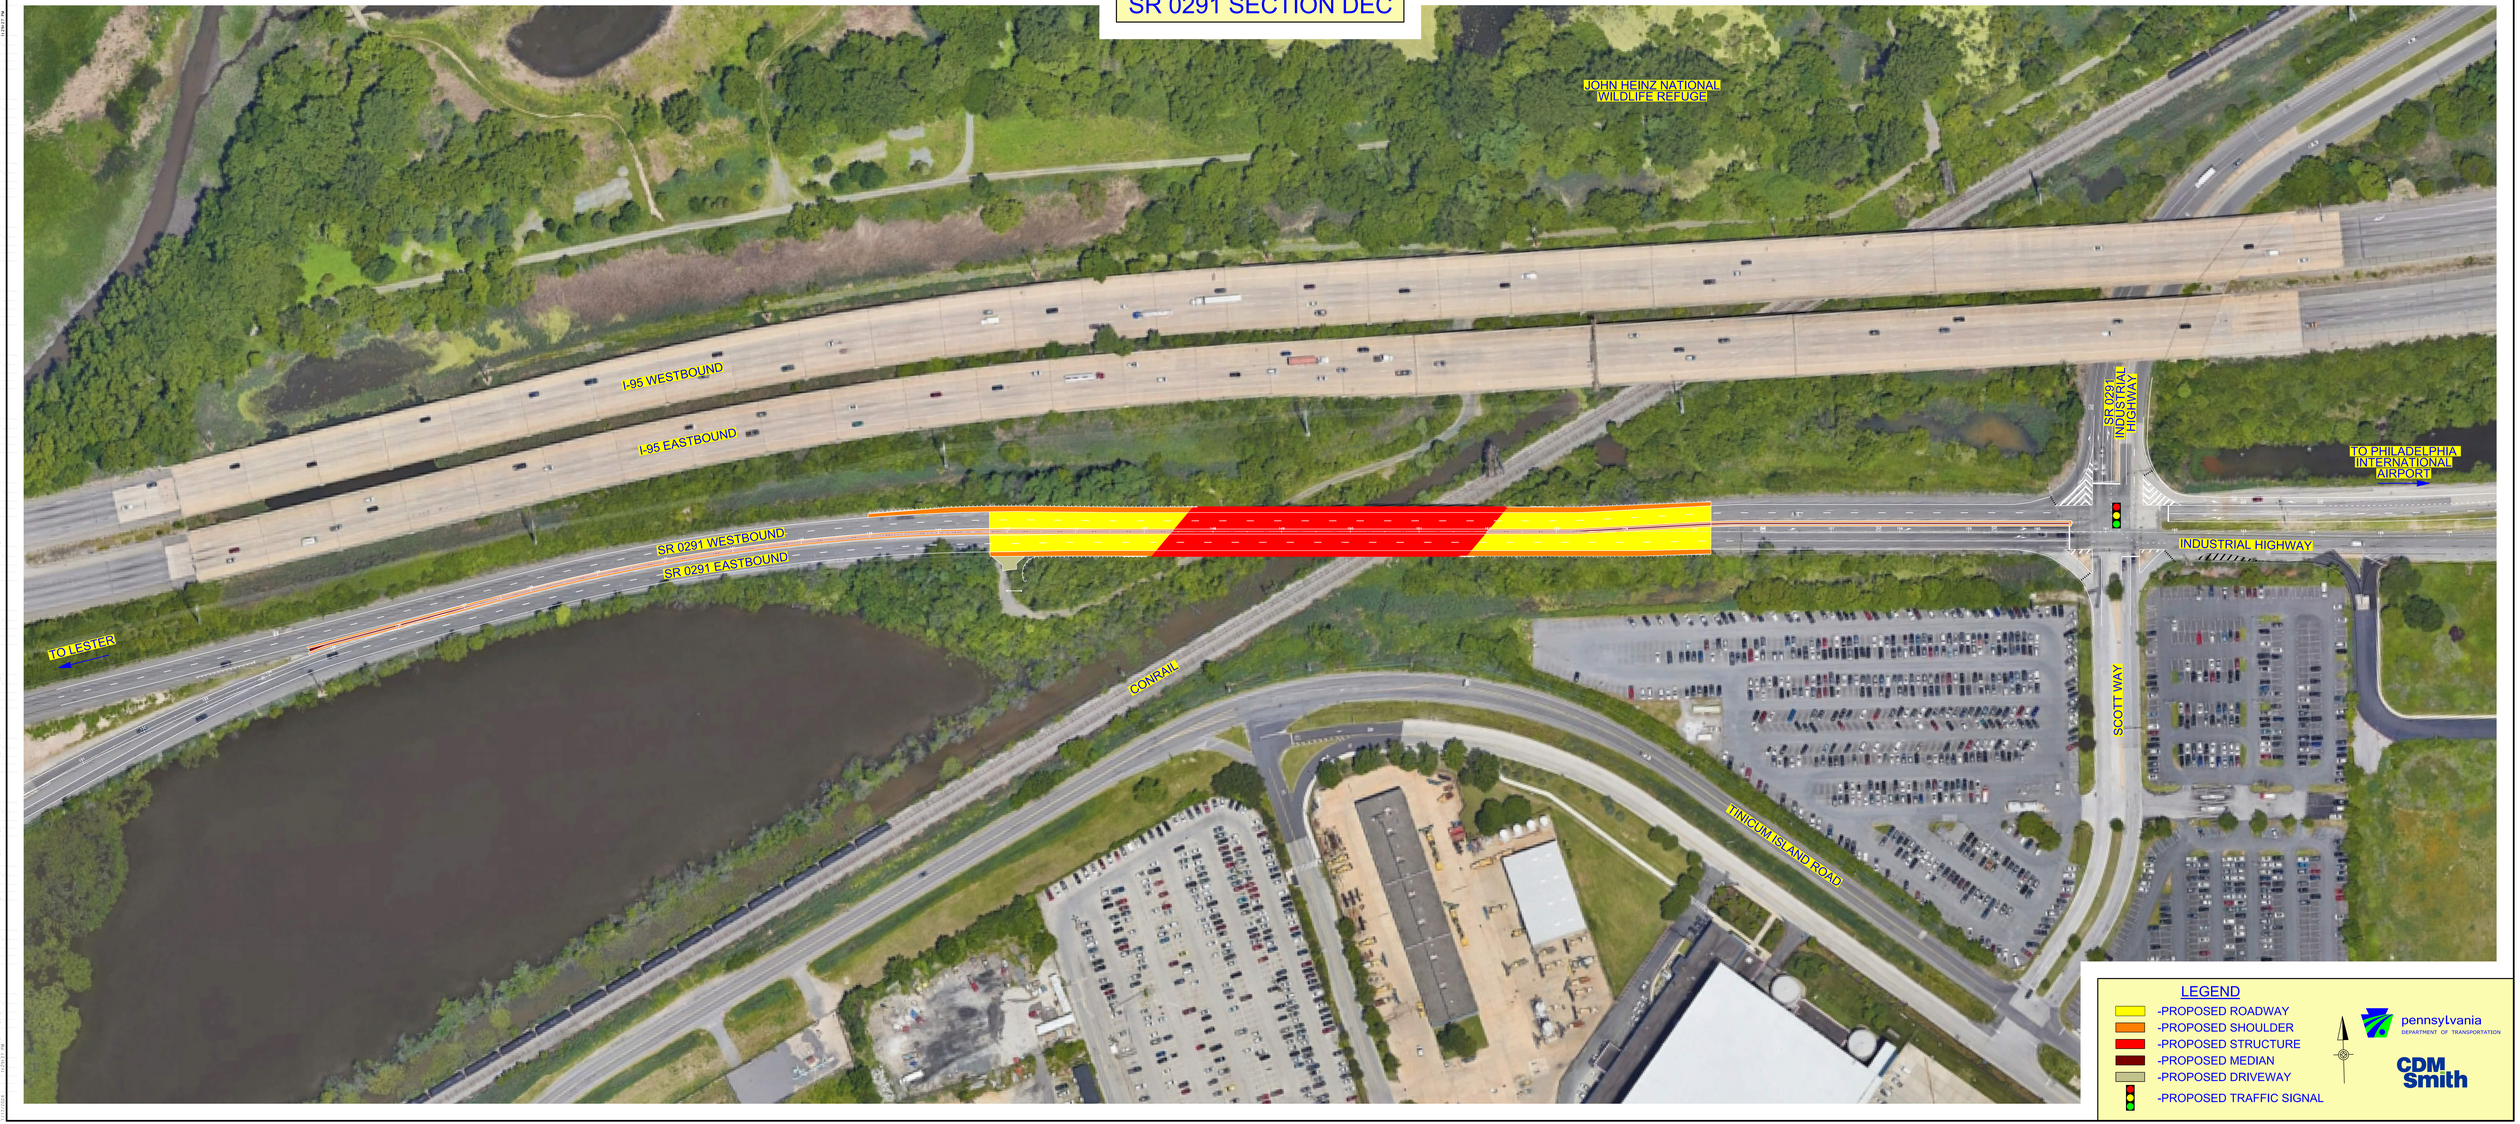

SR 0291-DEC BRIDGE REPLACEMENT PROJECT

TINICUM TOWNSHIP, DELAWARE COUNTY

pennsylvania
DEPARTMENT OF TRANSPORTATION

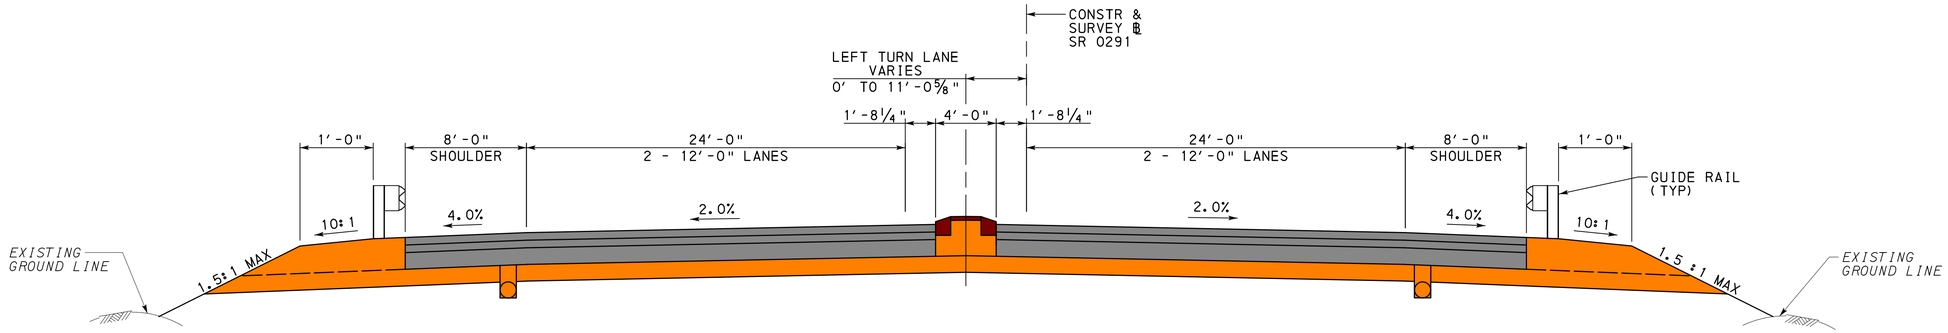

SR 0291 TYPICAL SECTION

NOT TO SCALE
STA 144+75.00 TO STA 147+43.57
STA 151+96.59 TO STA 155+25.00

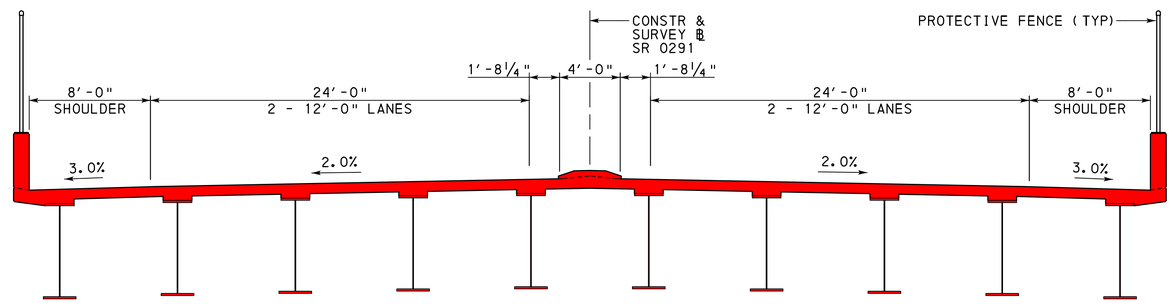

SR 0291 BRIDGE TYPICAL SECTION

NOT TO SCALE
STA 147+73.57 TO STA 151+66.59

BRIDGE APPROACH SLAB:
STA 147+43.57 TO STA 147+73.57
STA 151+66.59 TO STA 151+96.59

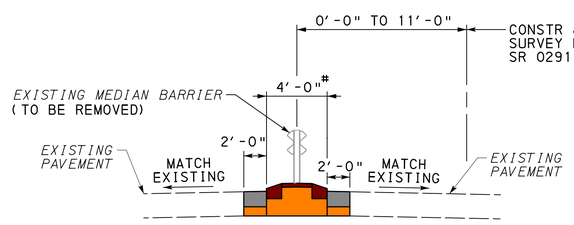

VARIES 6'-9" TO 4'-0" FROM STA 134+66.00 TO STA 134+91.40

CONCRETE MOUNTABLE CURB REPLACEMENT DETAIL

NOT TO SCALE
STA 134+66.00 TO STA 144+75.00
STA 155+25.00 TO 160+47.68

LEGEND:

- PROPOSED BRIDGE SUPERSTRUCTURE
- PROPOSED PAVEMENT STRUCTURE
- PROPOSED SUBBASE
- PROPOSED MEDIAN

CDM Smith

pw:\\cdmsmith-az02-pw.bentley.com:pw_p11\Documents\118203\91306_PS&E\10 Transportation\02 Engineering Services NML 502\01 Roadway Design\10 CADD\01 Working\16 Presentations\SR0291-TypicalSection.dgn
1/16/2024 9:46:24 AM OPERATOR: PERONIAM

SR 0291-DEC BRIDGE REPLACEMENT PROJECT

TINICUM TOWNSHIP, DELAWARE COUNTY

pennsylvania
DEPARTMENT OF TRANSPORTATION

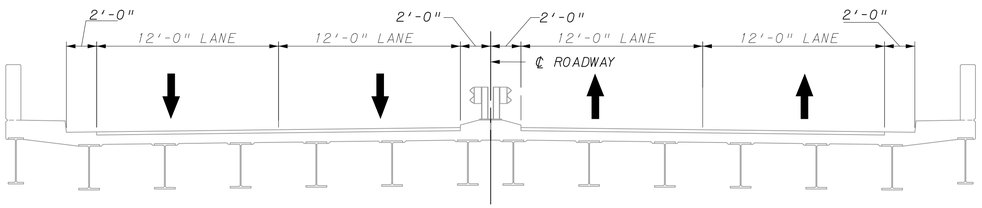

EXISTING TYPICAL SECTION

NOT TO SCALE

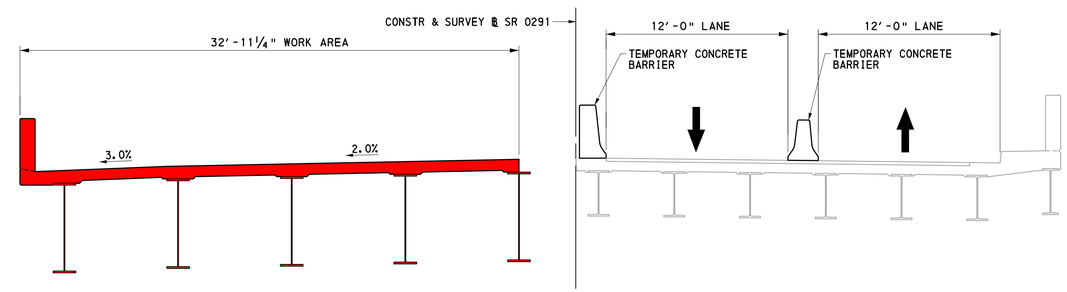

CONSTRUCTION STAGE 1B

NOT TO SCALE

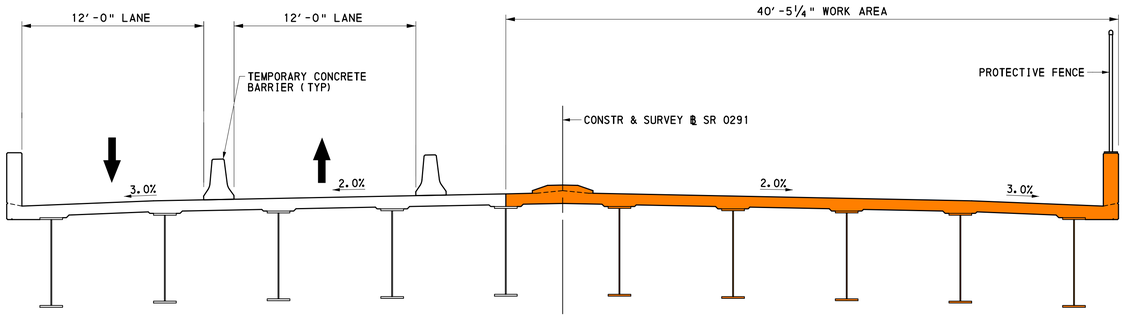

CONSTRUCTION STAGE 2

NOT TO SCALE

LEGEND:

- CONSTRUCTION STAGE 1B WORK AREA
- CONSTRUCTION STAGE 2 WORK AREA
- CONSTRUCTION STAGE 3 WORK AREA

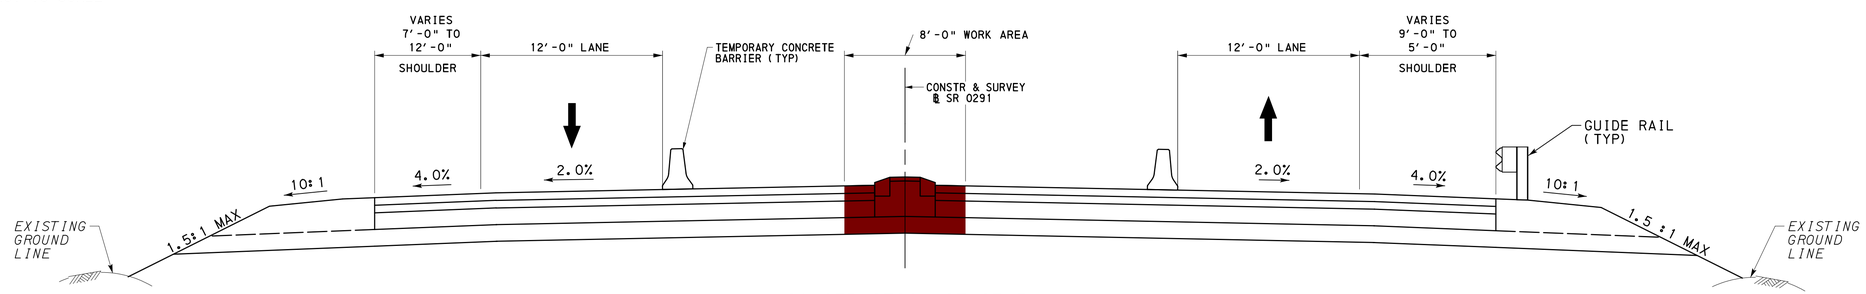

CONSTRUCTION STAGE 3

NOT TO SCALE

STA 134+66.00 TO STA 145+90.00
STA 155+25.00 TO STA 160+20.00

CDM Smith

TRAFFIC CONTROL TYPICAL SECTIONS

pw:\\cdmsmith-az02-pw.bentley.com:pw_pll\Documents\118203\91306.PS&E\10 Transportation\02 Engineering Services NM_502\01 Roadway Design\10 CADD\01 Working\16 Presentations\SR0291_TCP-Typicals.dgn
1/16/2024 9:56:16 AM OPERATOR: PERONIAM

SR 0291-DEC BRIDGE REPLACEMENT PROJECT

TINICUM TOWNSHIP, DELAWARE COUNTY

pennsylvania
DEPARTMENT OF TRANSPORTATION

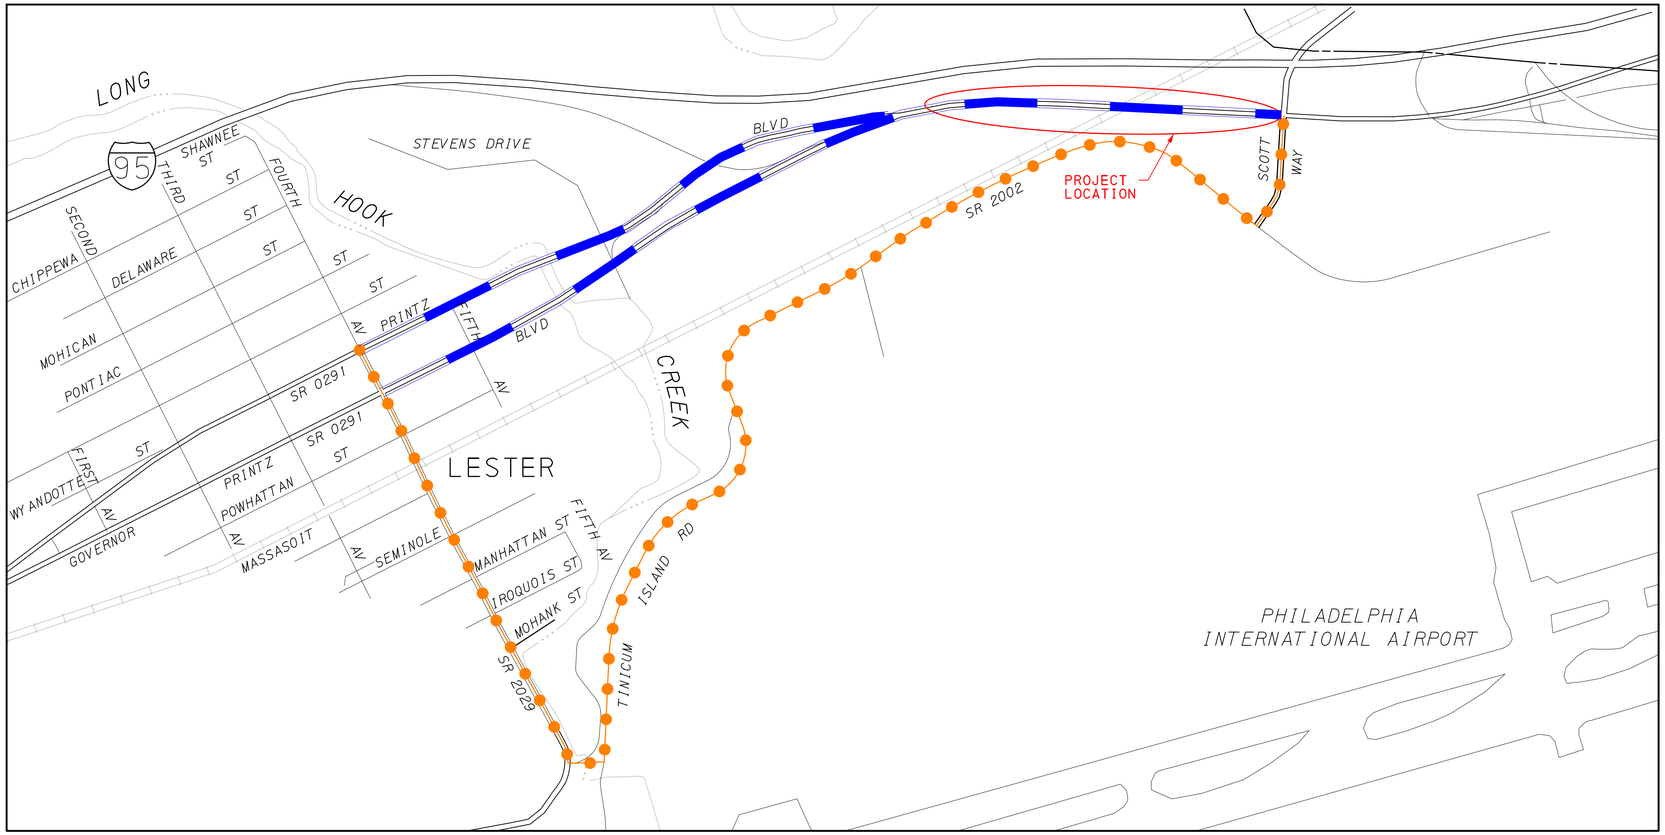

LEGEND

EXISTING BICYCLE ROUTE

BICYCLE DETOUR

TEMPORARY DETOUR OF BICYCLE PA ROUTE E

0 500 1000
SCALE IN FEET

CDM Smith

pw:\\cdmsmith-az02-pw.bentley.com:pw_p11\Documents\118203\91306_PS&E\10 Transportation\02 Engineering Services NM-502\01 Roadway Design\10 CADD\01 Working\16 Presentations\SR0291-Bike_Detour.dgn
1/17/2024 2:26:40 PM OPERATOR: PERONIAM

SR 0291-DEC BRIDGE REPLACEMENT PROJECT

TINICUM TOWNSHIP, DELAWARE COUNTY

pennsylvania
DEPARTMENT OF TRANSPORTATION

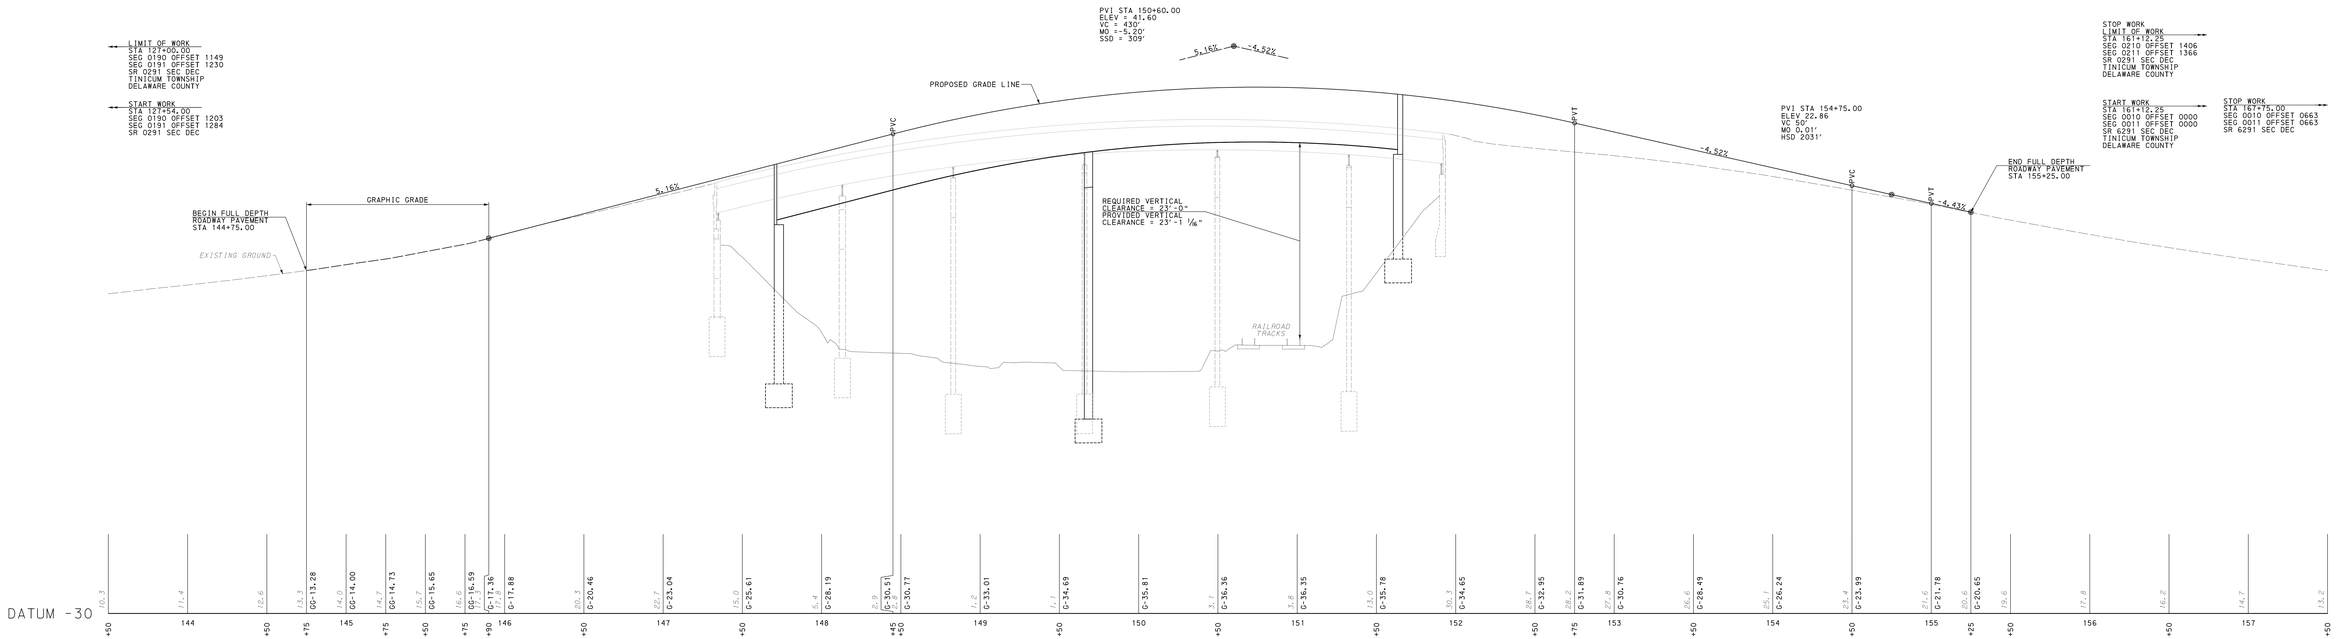

SR 0291 PROFILE

HORIZONTAL 0 25 50 FEET

VERTICAL 0 5 10 FEET

CDM Smith