PHILADELPHIA
MONTGOMERY

DISTRICT	COUNTY	ROUTE	SECTION	SHEET
6-0	*	0001	PCS	8 OF 10
CITY OF PHILADELPHIA & LOWER MERION TOWNSHIP				

REVISION NUMBER	REVISIONS	DATE	BY

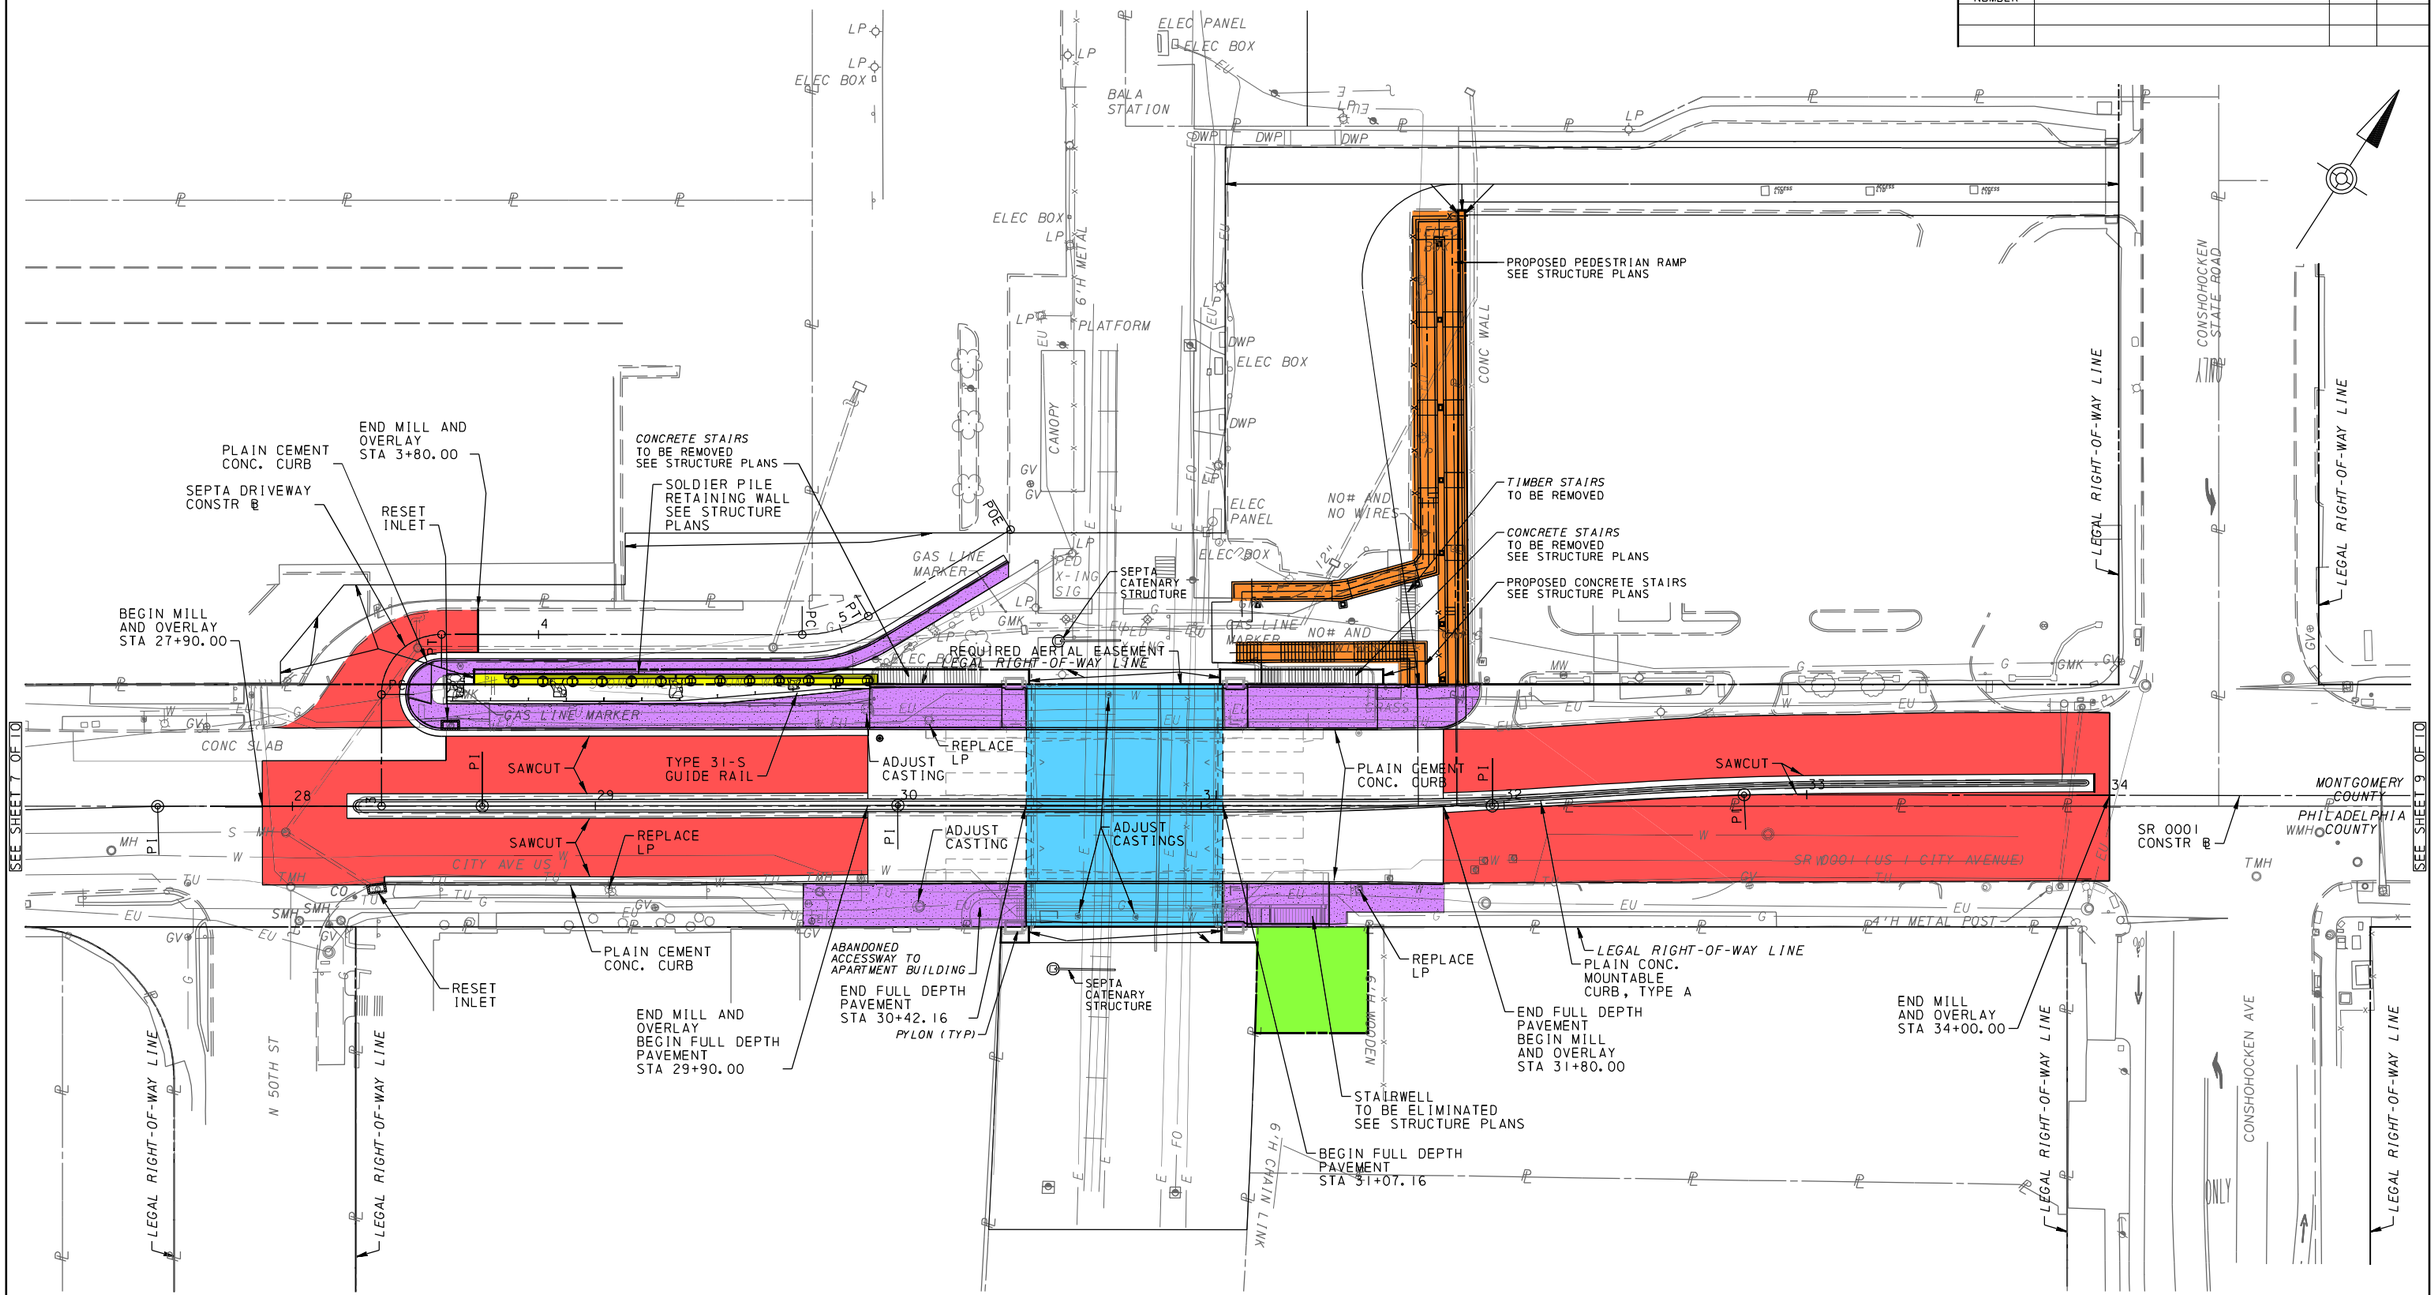

- Limit of Mill and Overlay
- Limit of Proposed Sidewalk
- Location of Bridge
- Location of ADA Ramp and Stairs on North Side/SEPTA station
- Location of Stairs on South Side
- Location of Soldier Pile Retaining Wall

PROJECT PLAN

City Avenue (U.S.1) Bridge Rehabilitation over SEPTA

SCALE
0 25 50 FEET

DES: WCH	DWG: CTM	CKD: WWL